McIntosh Ste. 100

- 2,553 square feet;
- $2,575/month;
- Landlord responsible for property taxes and insurance, roof, exterior structure, and major HVAC repairs;
- Tenant responsible for interior and utilities;
- Tenant allowance negotiable.

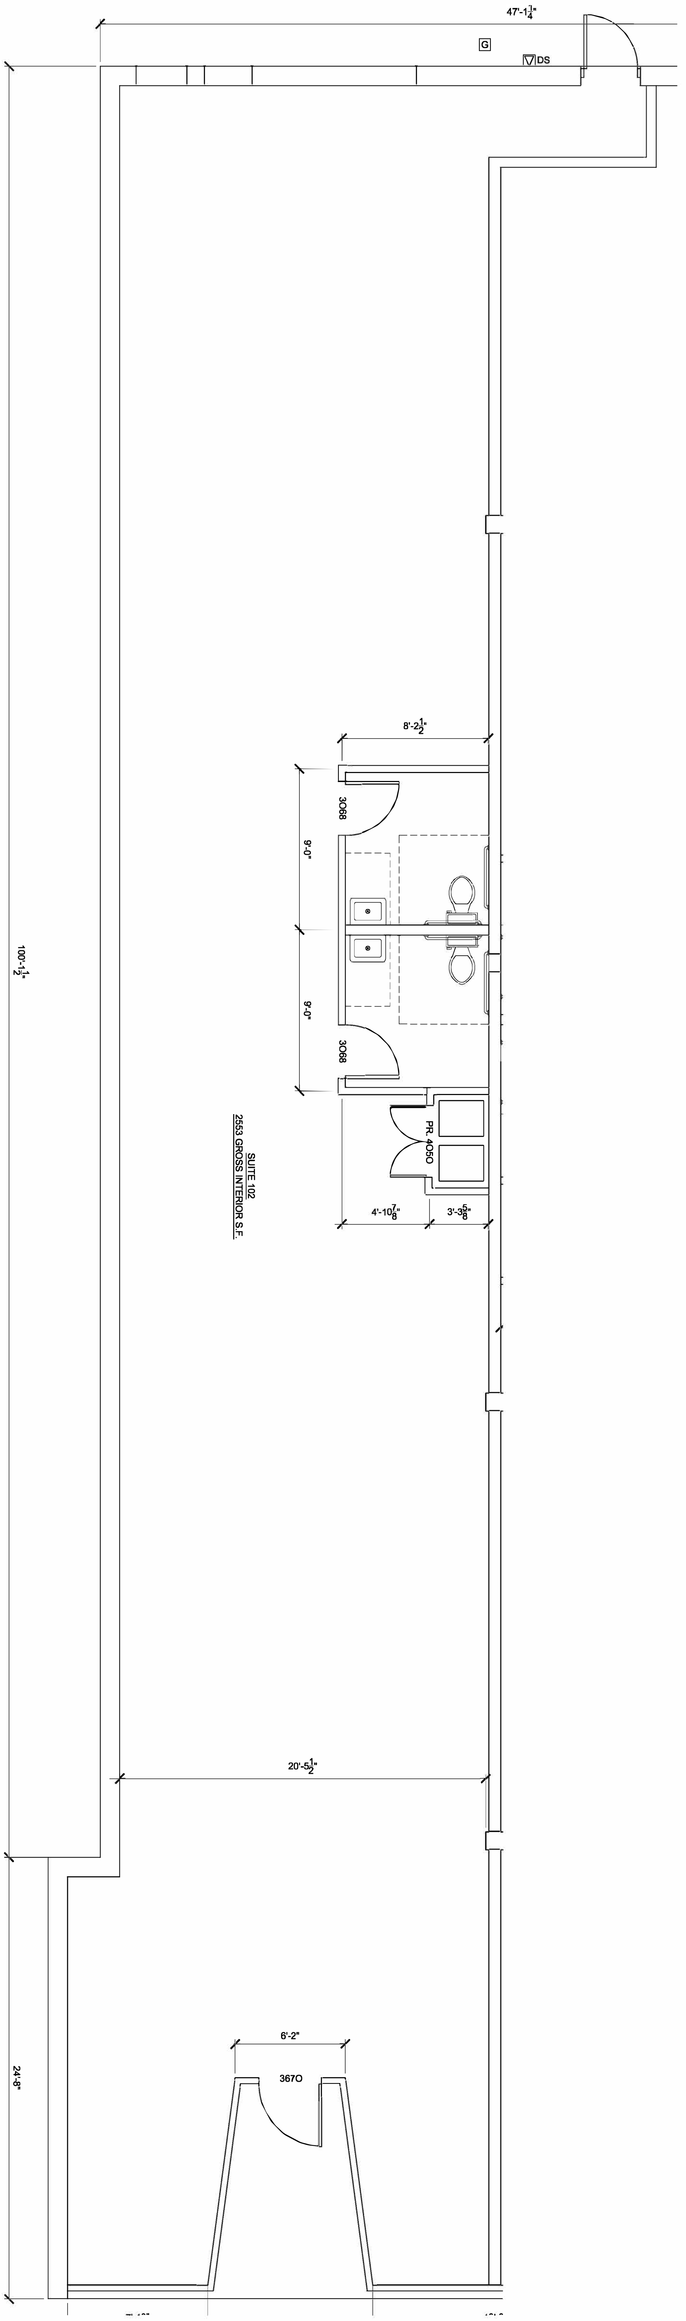

Landlord's representative:

Tyler Sales
940-781-4048
tyler.l.sales@gmail.com

A1

© 2020 SYD LITTEKEN DESIGN CONCEPTS

REVISIONS

NO	DESCRIPTION	DATE

DATE: MARCH 2020

DRAWN BY: SABIAN SANTISTEVAN

SYD LITTEKEN DESIGN CONCEPTS
ARCHITECT & PLANNER
3012 9TH STREET WICHITA FALLS, TEXAS
940-322-6670 FAX 322-6645

A PROPOSED RENOVATION
OF
620 OHIO AVENUE
620 OHIO AVE. WICHITA FALLS, TEXAS

SYD LITTEKEN DESIGN CONCEPTS
3012 9TH STREET
WICHITA FALLS, TEXAS 76301
VOICE 940.322.6670
FAX 940.322.6645

DATE EXP.: DECEMBER 31, 2020
DATE SIGNED:

SYD LITTEKEN #6586